K:\1143\516-0053\ConstDocs\Plans\516-0053_AERIAL.dwg - Sep 09, 2022 @ 7:44am - dfreeman

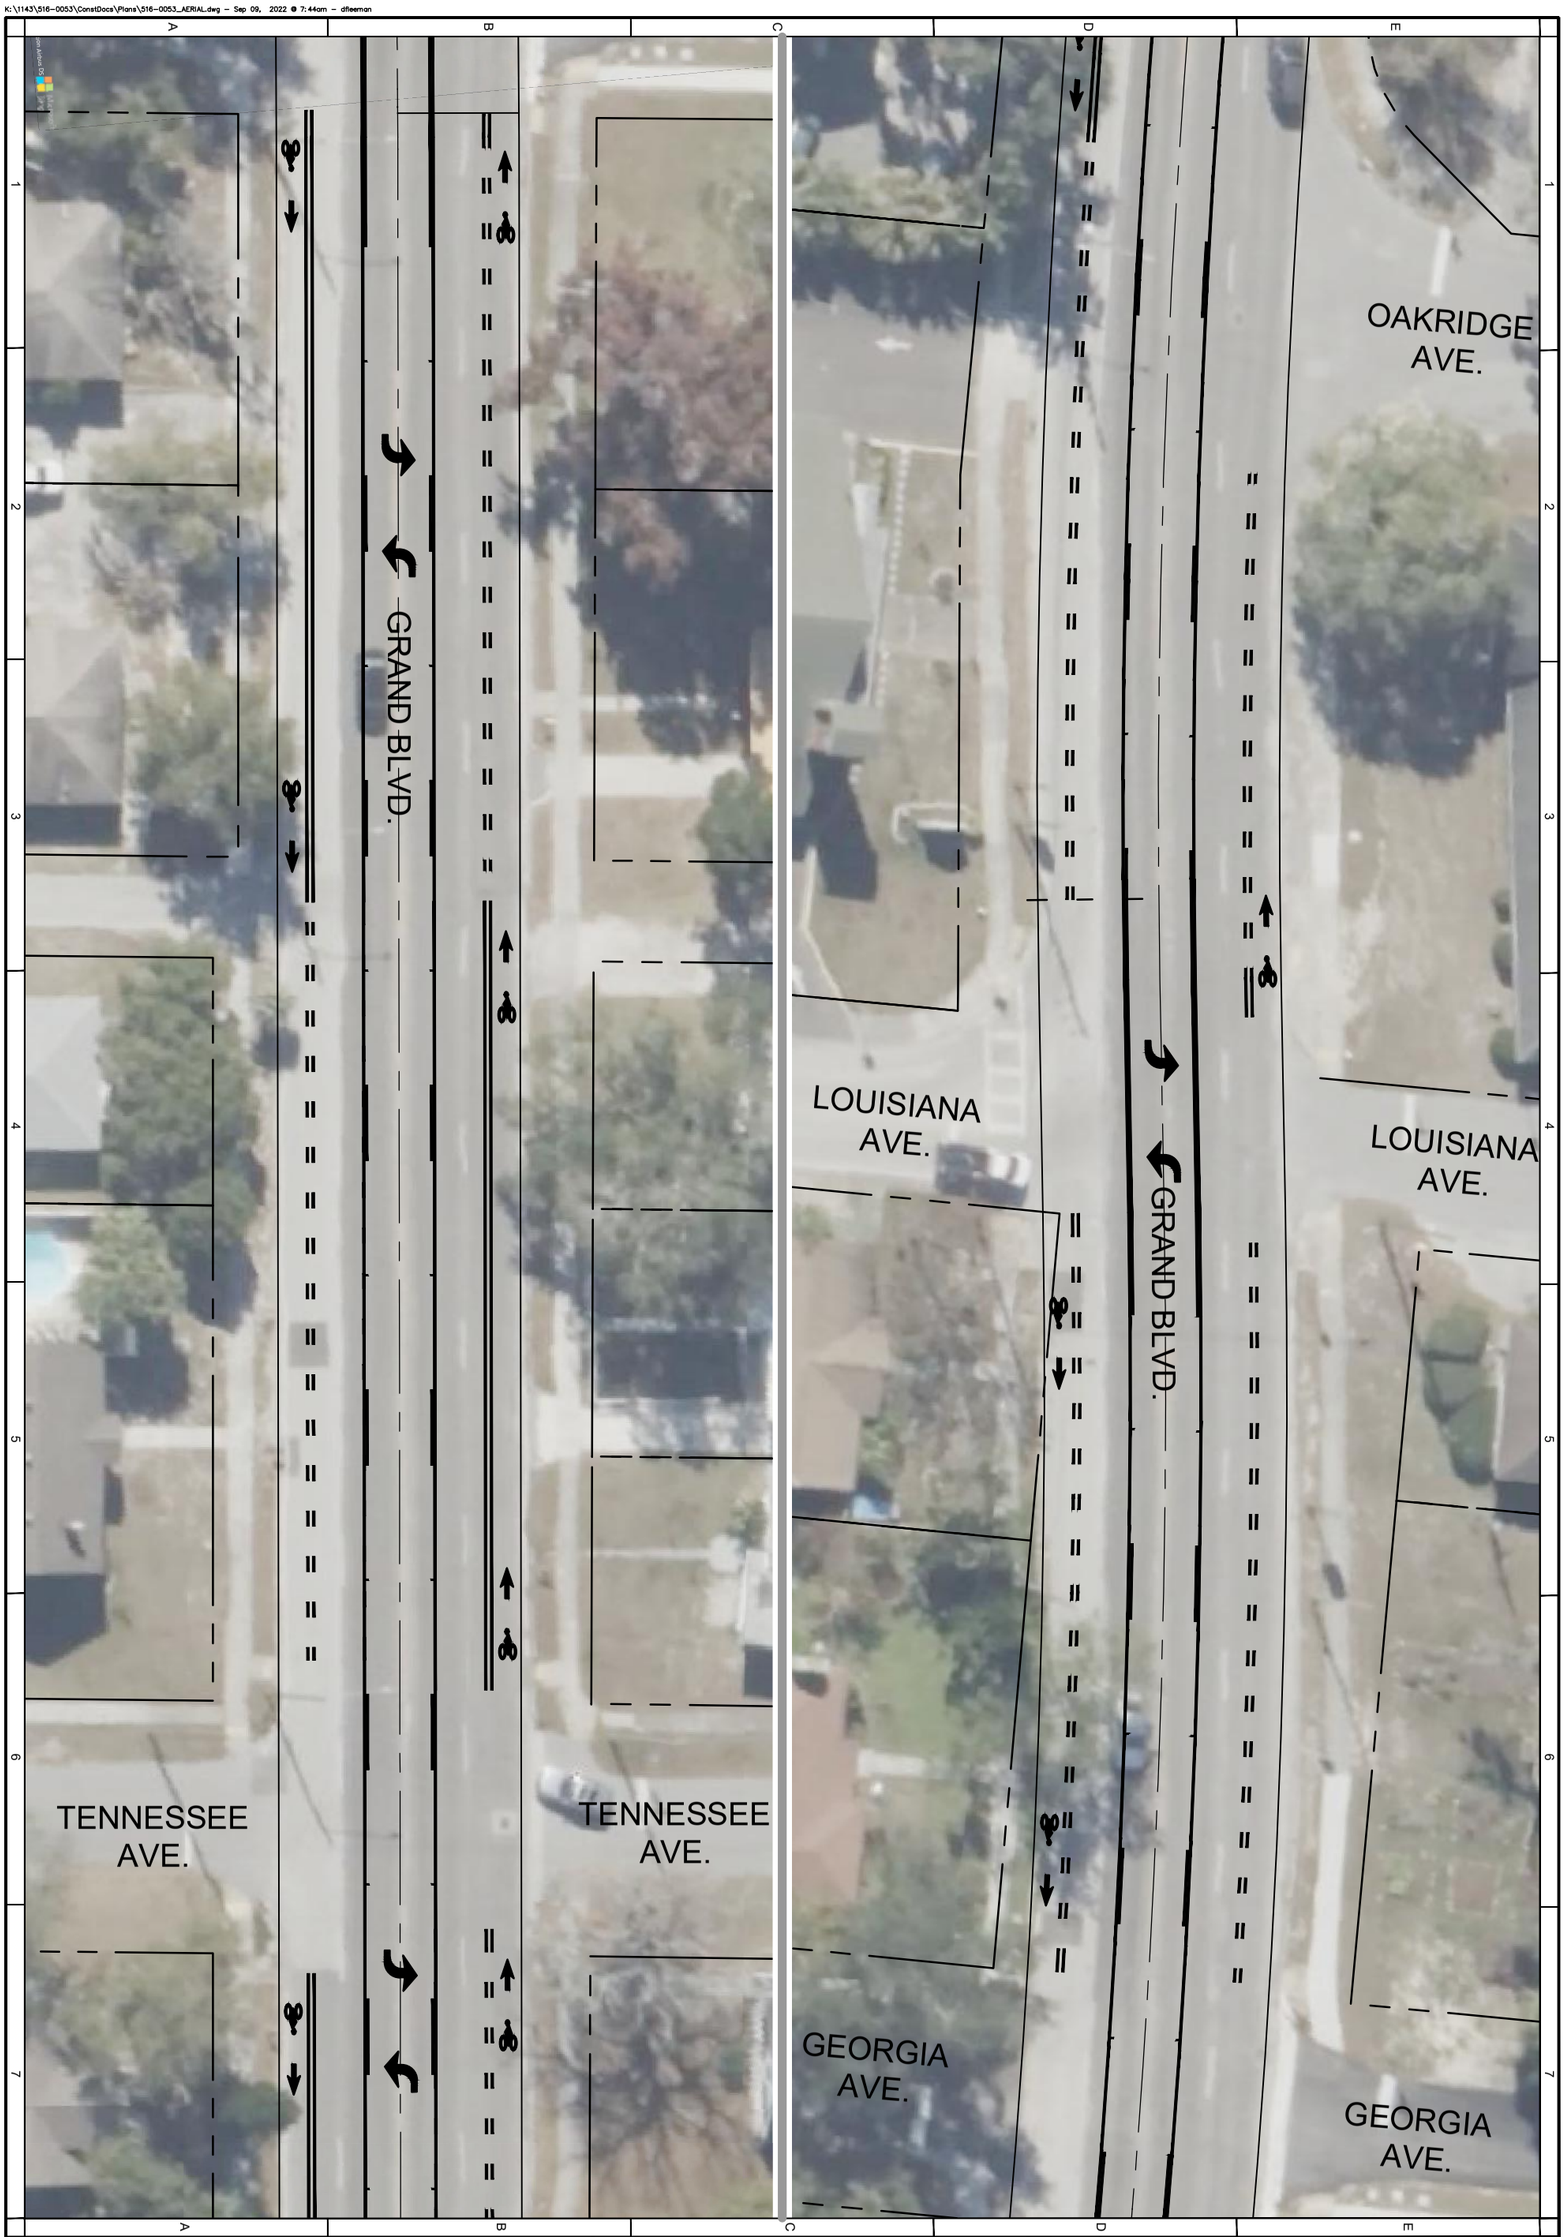

C-04	SHEET NUMBER	September 9, 2022	PLAN SET DATE

FLORIDA DESIGN CONSULTANTS, INC.
THINK IT. ACHIEVE IT.
20525 AMBERFIELD DRIVE, SUITE 201, LAND O' LAKES, FLORIDA 34638
PHONE: (727) 849 - 7588 FAX: (727) 848 - 3648 WWW.FLDESIGN.COM C.A. NO. 7421

DESIGNED FOR

PROJECT NAME

SHEET NAME: **AERIEL**

NO.	DATE	REVISIONS

JOB NO.	51-0053
EPN	1143
DATE	9/9/2022
DESIGNED	DBF
DRAWN	**
CHECKED	DBF
D.C.	####

©Copyright 9.9.2022 Florida Design Consultants, Inc. Drawings and concepts may not be used or reproduced without written permission.