Detail A | 1" = 400'

Detail B | 1" = 200'

Detail D | 1" = 600'

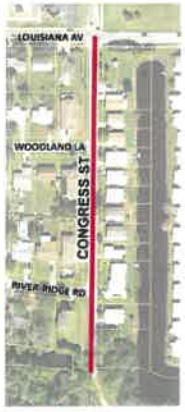

Detail E | 1" = 300'

Detail C | 1" = 600'

SHEET INDEX			
ROAD NAME	BEGIN	END	SHEET(S)
Illinois Ave.	Rio Dr.	Grand Blvd.	C-09 TO C-10
Illinois Ave.	Van Buren St.	Congress St.	C-11 TO C-12
Georgia Ave.	Grand Blvd.	Monroe St.	C-13 TO C-15
Lafayette St.	Louisiana Ave.	Illinois Ave.	C-16 TO C-17
Calhoun St.	Georgia Ave.	Tennessee Ave.	C-18
Maki Ln.	Illinois Ave.	South End	C-19
Franklin St.	Louisiana Ave.	Delaware Ave.	C-20 TO C-21
Jefferson St.	Louisiana Ave.	Delaware Ave.	C-22 TO C-23
Monroe St.	Louisiana Ave.	Delaware Ave.	C-24 TO C-25
Frances Ave.	Louisiana Ave.	End	C-26
Jackson St.	Louisiana Ave.	Illinois Ave.	C-27 TO C-28
Van Buren St.	Louisiana Ave.	Delaware Ave.	C-29 to C-31
Harrison St.	Louisiana Ave.	Illinois Ave.	C-32 TO C-33
Adams St.	Tennessee Ave.	Delaware Ave.	C-34 TO C-35
Congress St.	Louisiana Ave.	End	C-36
Alaska Ave.	Van Buren St.	Harrison St.	C-37
Tennessee Ave.	Van Buren St.	Harrison St.	C-38
Kings Ct.	Harrison St.	End	C-39
Palmetto Rd.	US 19	Astor Dr.	C-40
Burns Point Cir.	Jasmin Dr.	End	C-43

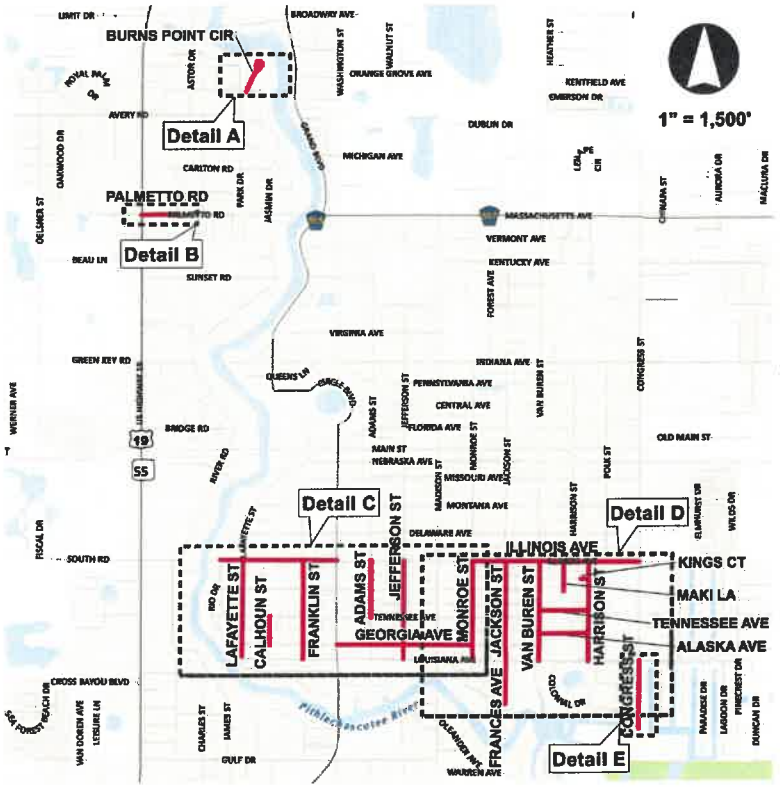

HALFF
1000 N. ASHLEY DRIVE, SUITE 900
TAMPA, FLORIDA USA 33602
Phone 813.620.4500 Fax 813.620.4560
www.halff.com
FL LC 26000545

Project Name: 2021/2022 STREET IMPROVEMENTS PROJECT
PASCO COUNTY, FLORIDA
Prepared For: CITY OF NEW PORT RICHEY

Revision No.	Date	Description

Project No.:	41994-003
Issued:	SEP. 1, 2022
Drawn By:	MLC
Checked By:	ACS
Scale:	AS SHOWN

Sheet Title: KEY SHEET

Sheet Number: C-02