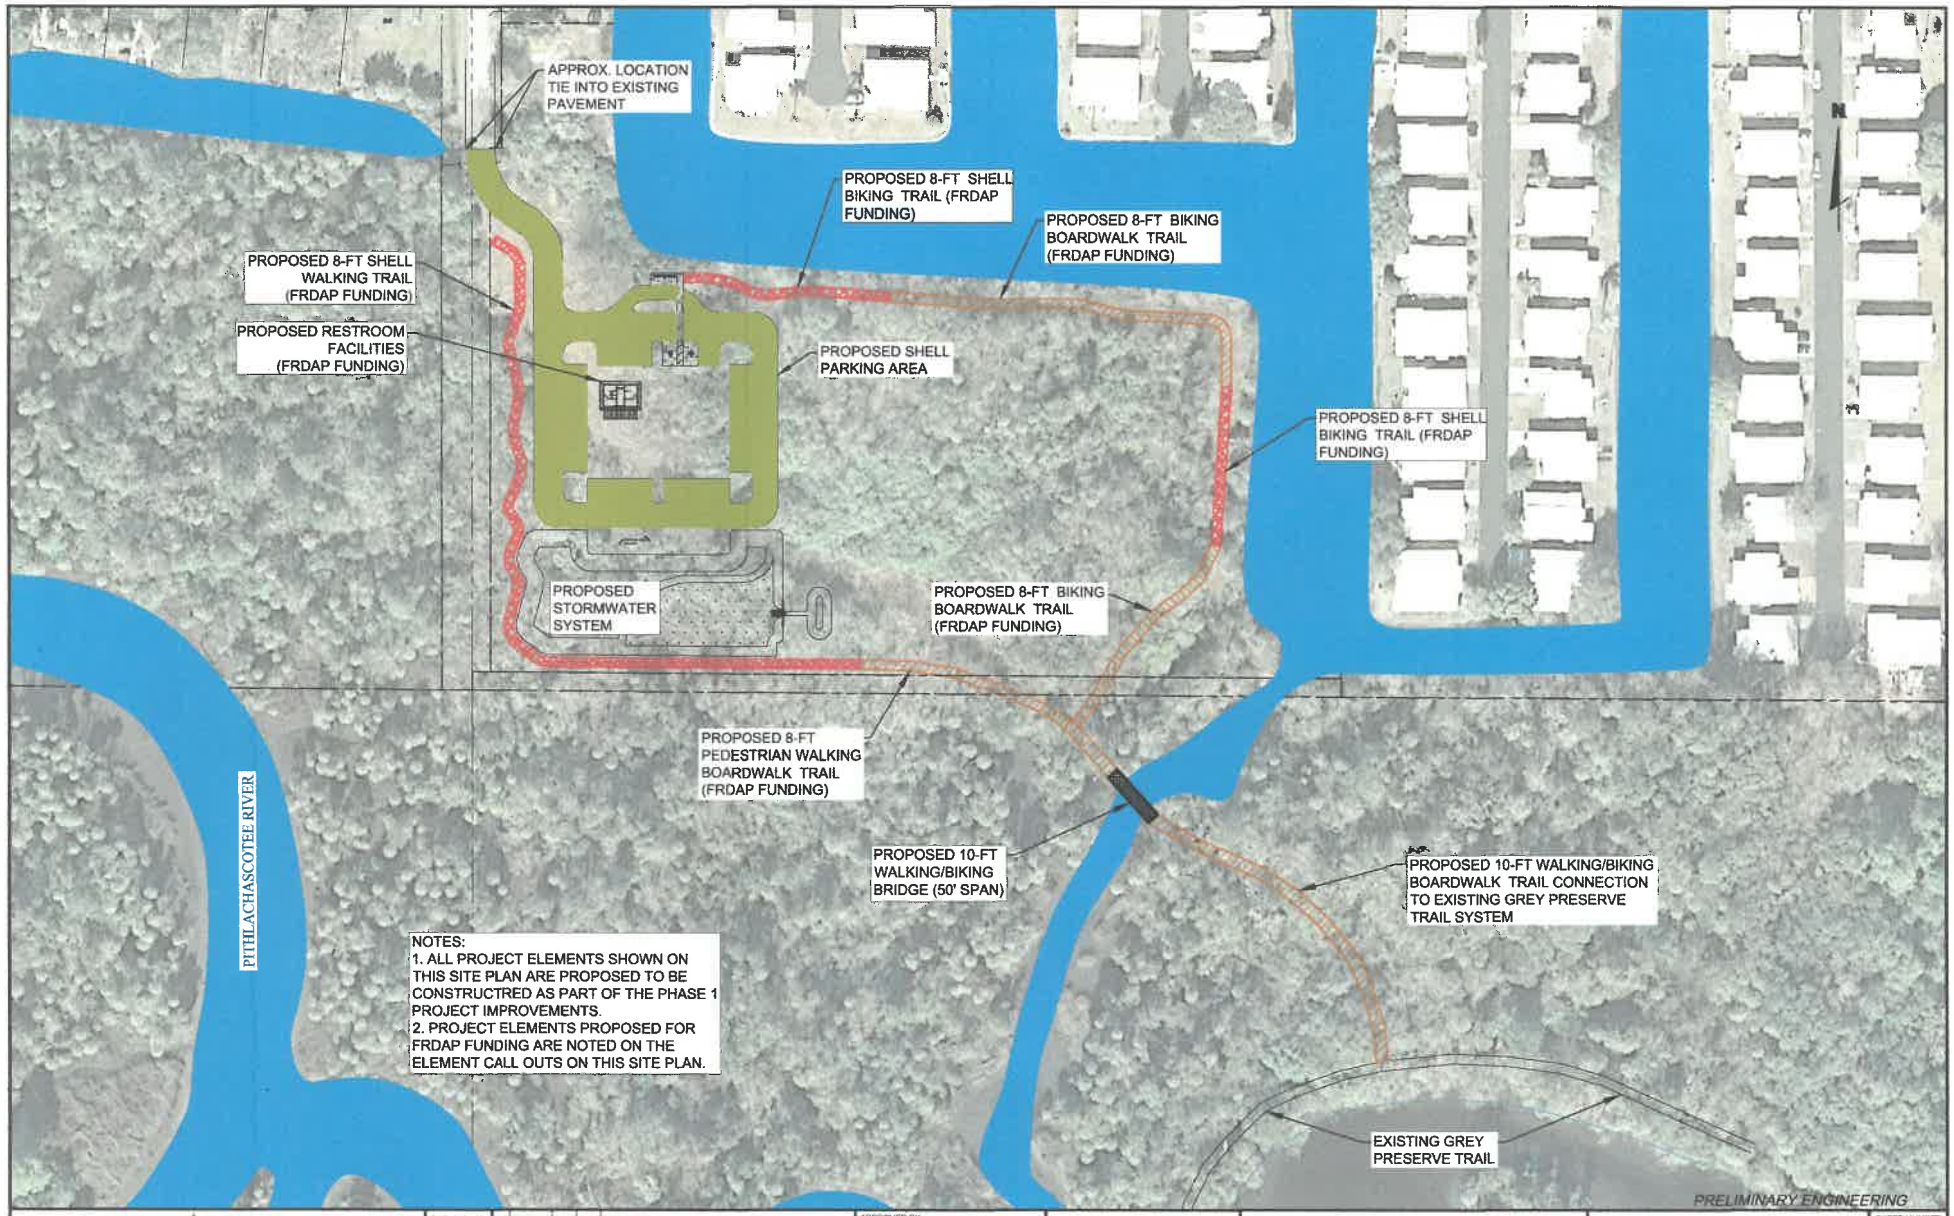

STROUD Engineering Consultants

10503 Cypress Lane
Odessa, Florida 33556
C.A. License #30507
352.642.4412

PROJECT NO.	NO.	DATE	BY	CHK	REVISION DESCRIPTION
1810-14-39					
DATE					
10/11/19					

APPROVED BY:
BRENT A. HEATH
P.E. # 54812

0 25 50 100
1" = 50'
SCALE

JAMES E. GREY PRESERVE IMPROVEMENTS PHASE 1
NEW PORT RICHEY, FLORIDA

CONCEPTUAL SITE PLAN

SHEET NUMBER
1