



THE CITY OF
NEW PORT
RICHEY
FLORIDA





Fire Station No.2

DESIGN BRIEF

11.04.20



THE 'CLERESTORY'

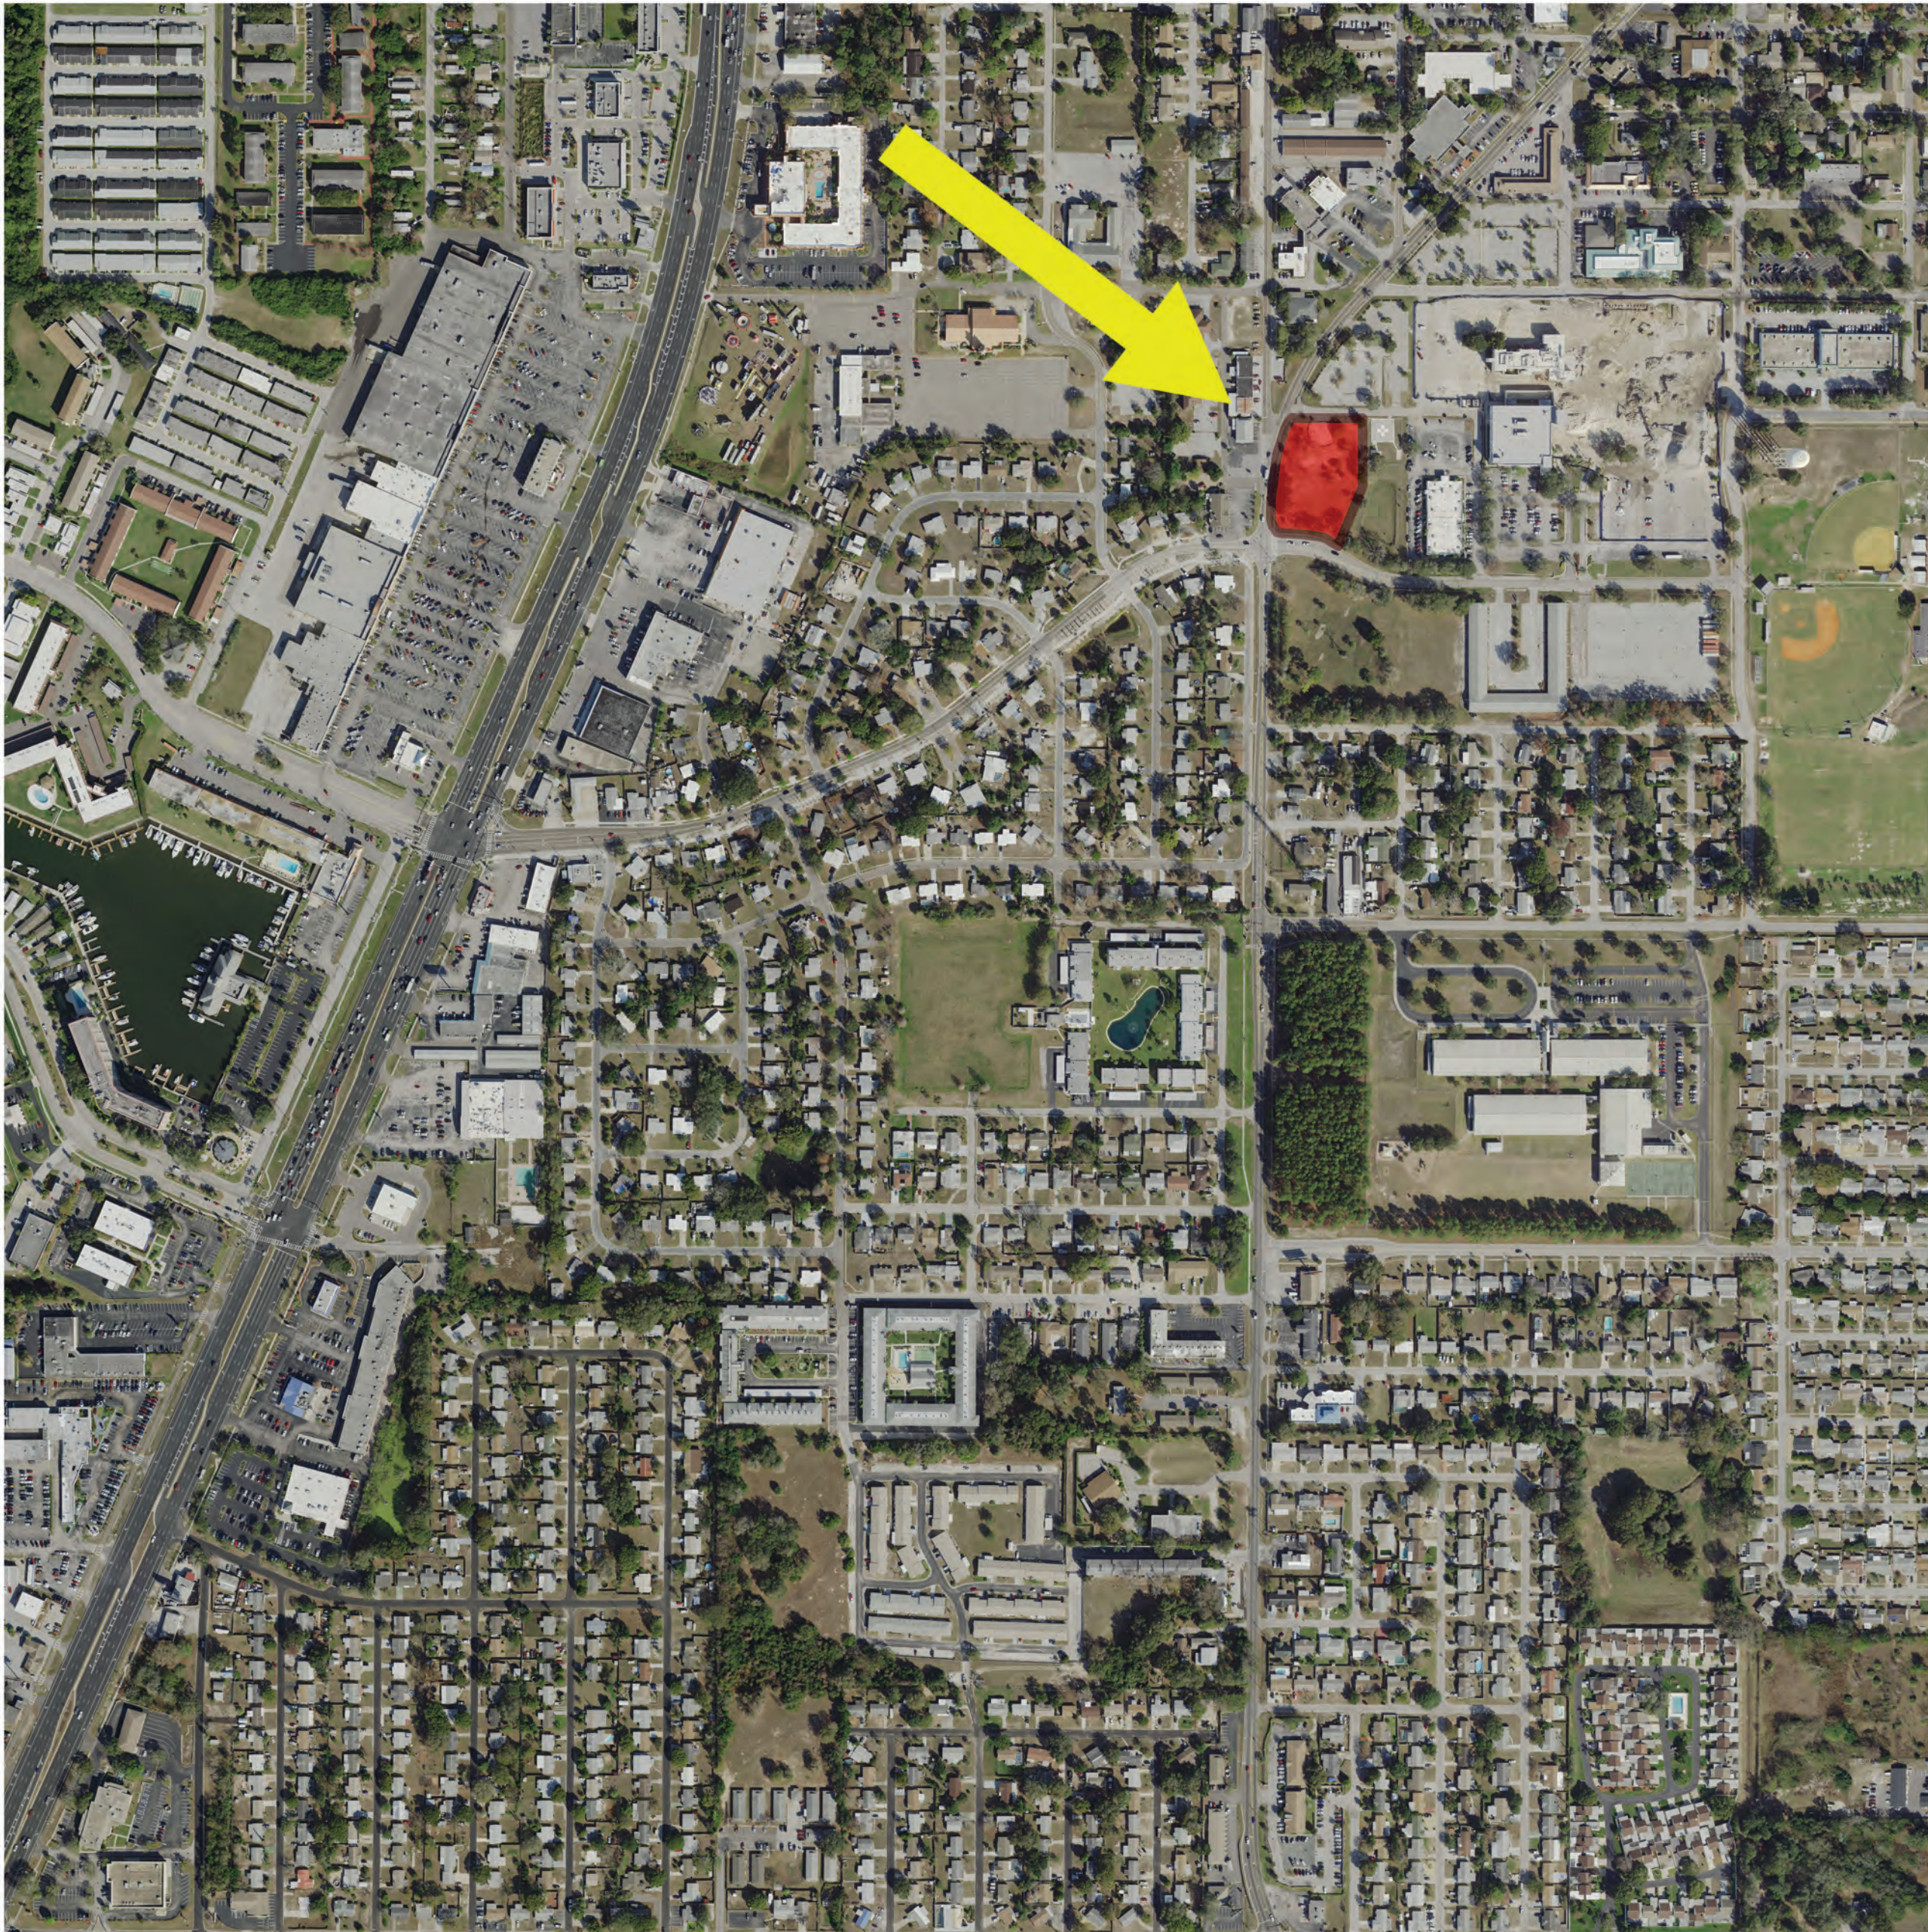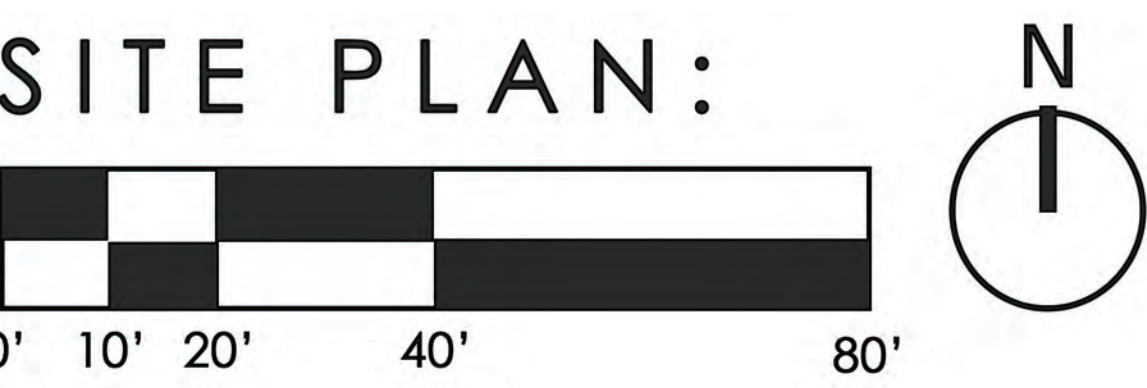

AERIAL: NOT TO SCALE


"WHEN APPROACHING THIS DESIGN, WE WANTED TO NOT ONLY MEET THE FUNCTIONAL AND SPATIAL NEEDS OF THE FACILITY, BUT ALSO TO IMPROVE THE OVERALL HEALTH AND WELL-BEING OF THE OCCUPANTS. THERE HAVE BEEN COUNTLESS STUDIES ON THE POSITIVE EFFECTS OF NATURAL DAYLIGHTING AND WE LET THIS GUIDE THE LAYOUT, MASSING AND OVERALL CHARACTER OF THE BUILDING. NATURAL LIGHT CAN HELP TO IMPROVE OUR OVERALL MOOD, ENERGY LEVELS, BOOST VITAMIN D, AND MAINTAIN OUR CIRCADIAN SLEEP CYCLES. WE STROVE TO ACHIEVE AN ARCHITECTURAL SOLUTION THAT NOT ONLY REFLECTS THE CIVIC PRIDE OF NEW PORT RICHEY, BUT ALSO ONE THAT EXPRESSES THE IMPORTANCE OF THE MENTAL AND PHYSICAL CONDITION OF THOSE WHO KEEP US SAFE."



THE CITY OF
**NEW PORT
RICHEY**
FLORIDA


NEW PORT RICHEY FIRE STATION NO.2

5220 GRAND BOULEVARD
NEW PORT RICHEY, FL

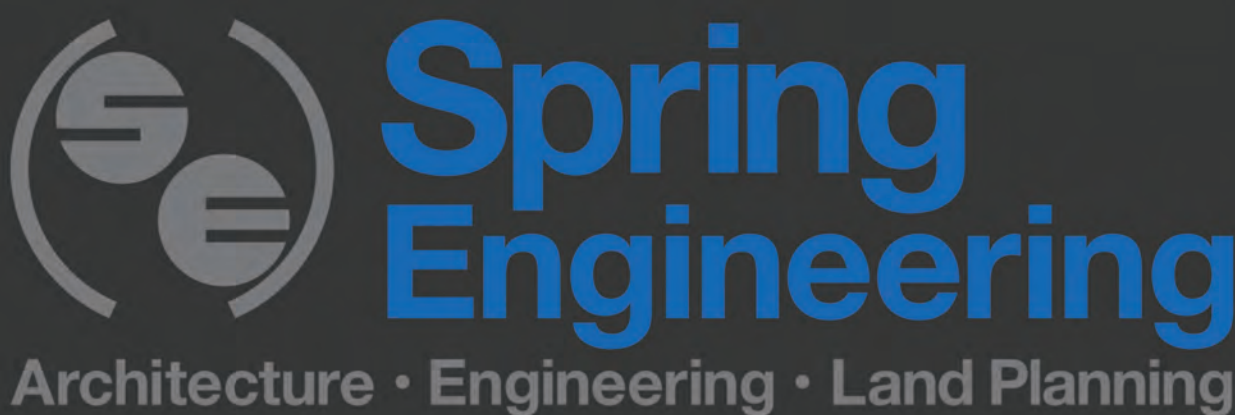

11.04.20

THE 'CLERESTORY'

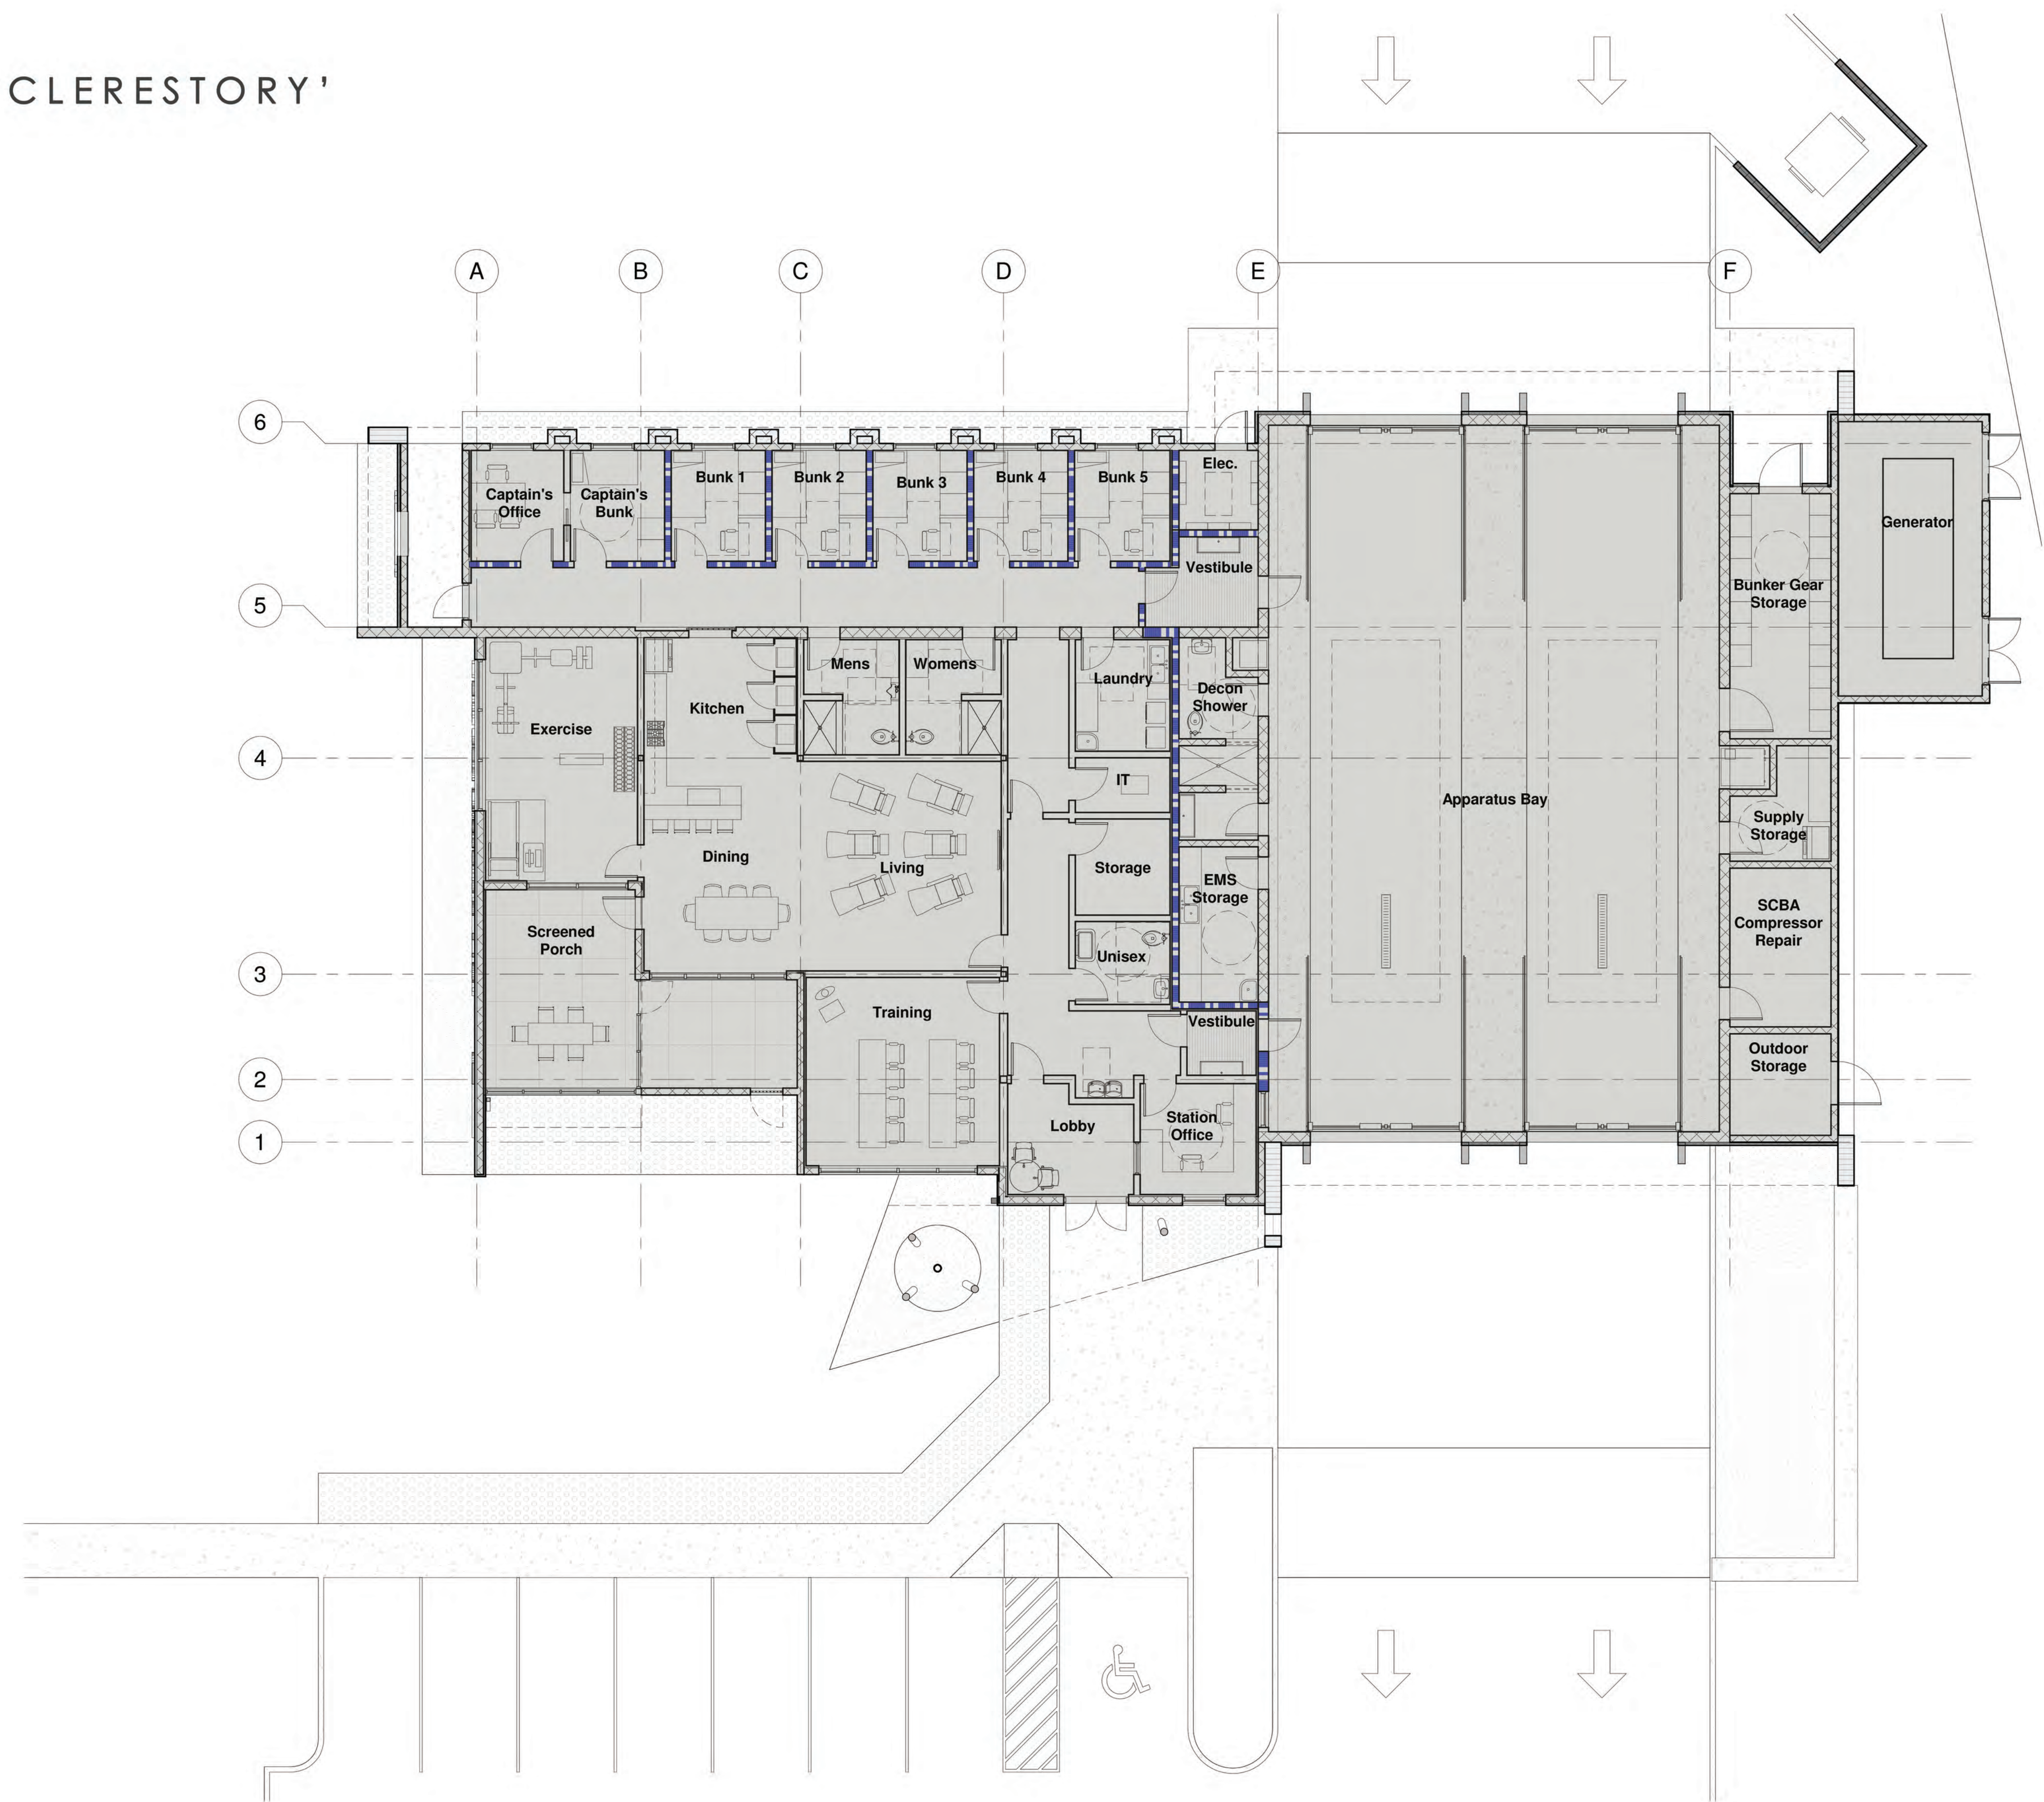


CONTAMINATION PLAN:
NOT TO SCALE



THE CITY OF
**NEW PORT
RICHEY**
FLORIDA


NEW PORT RICHEY FIRE STATION NO.2

5220 GRAND BOULEVARD
NEW PORT RICHEY, FL

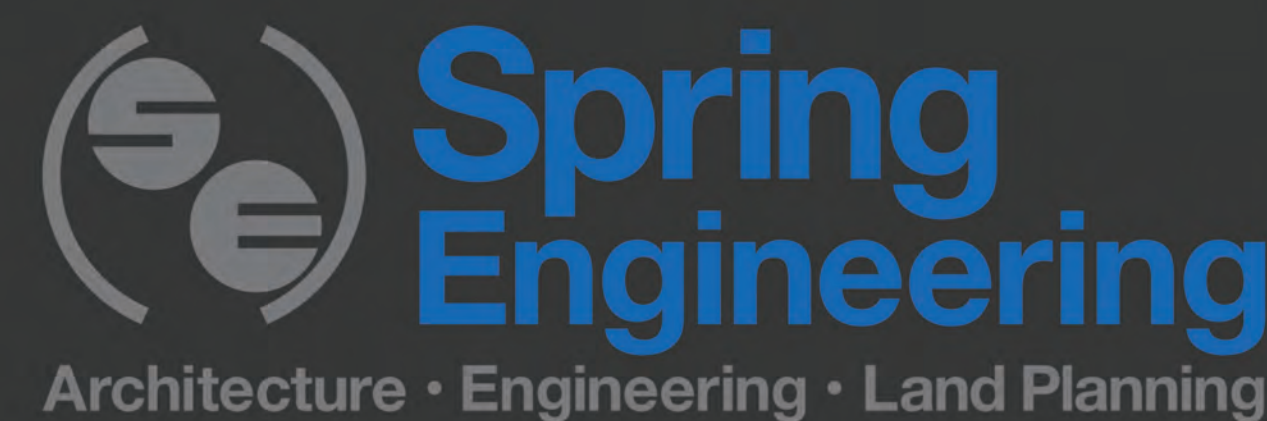

11.04.20

THE 'CLERESTORY'

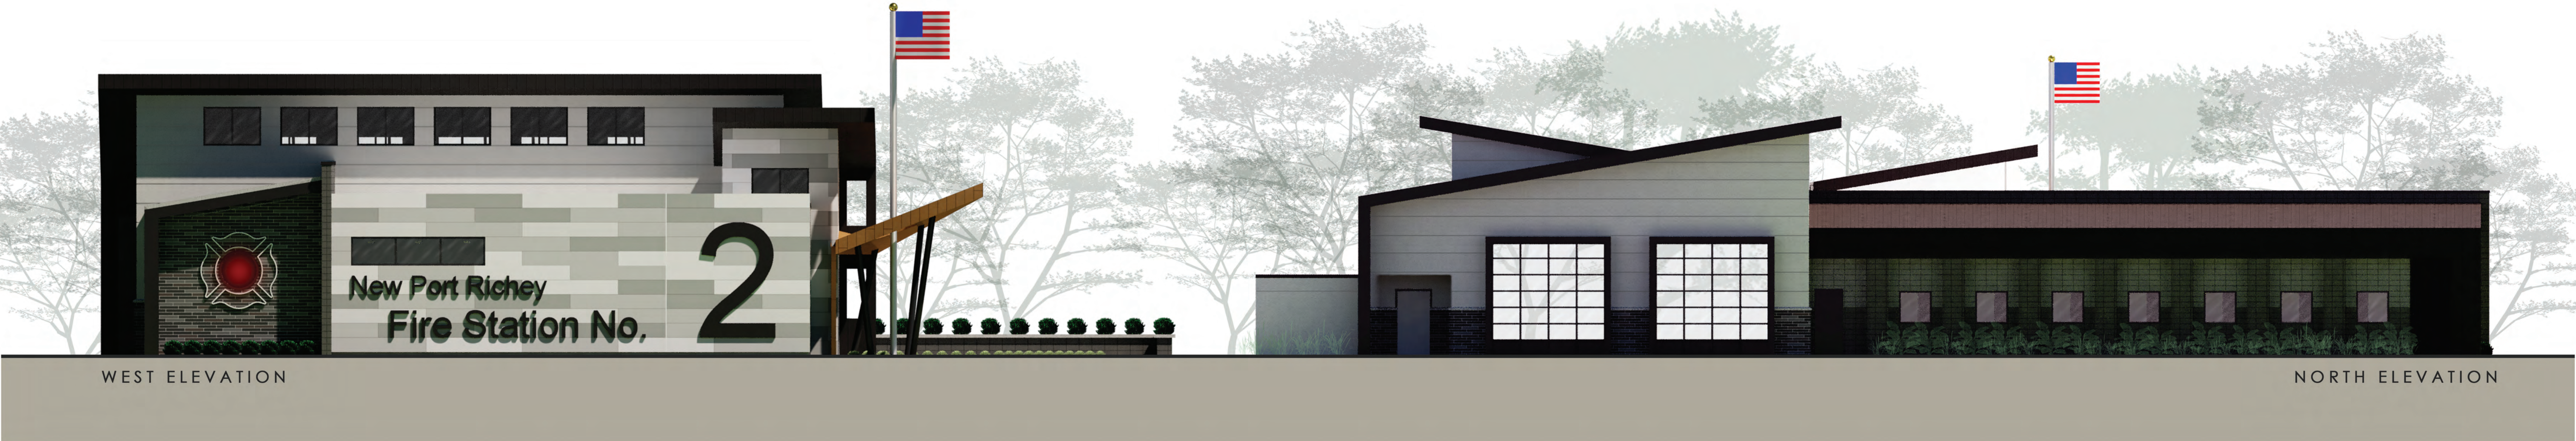

ELEVATIONS



THE CITY OF
**NEW PORT
RICHEY**
FLORIDA

NEW PORT RICHEY
FIRE STATION NO.2

5220 GRAND BOULEVARD
NEW PORT RICHEY, FL

11.04.20




**Spring
Engineering**

Architecture • Engineering • Land Planning



THE 'CLERESTORY'

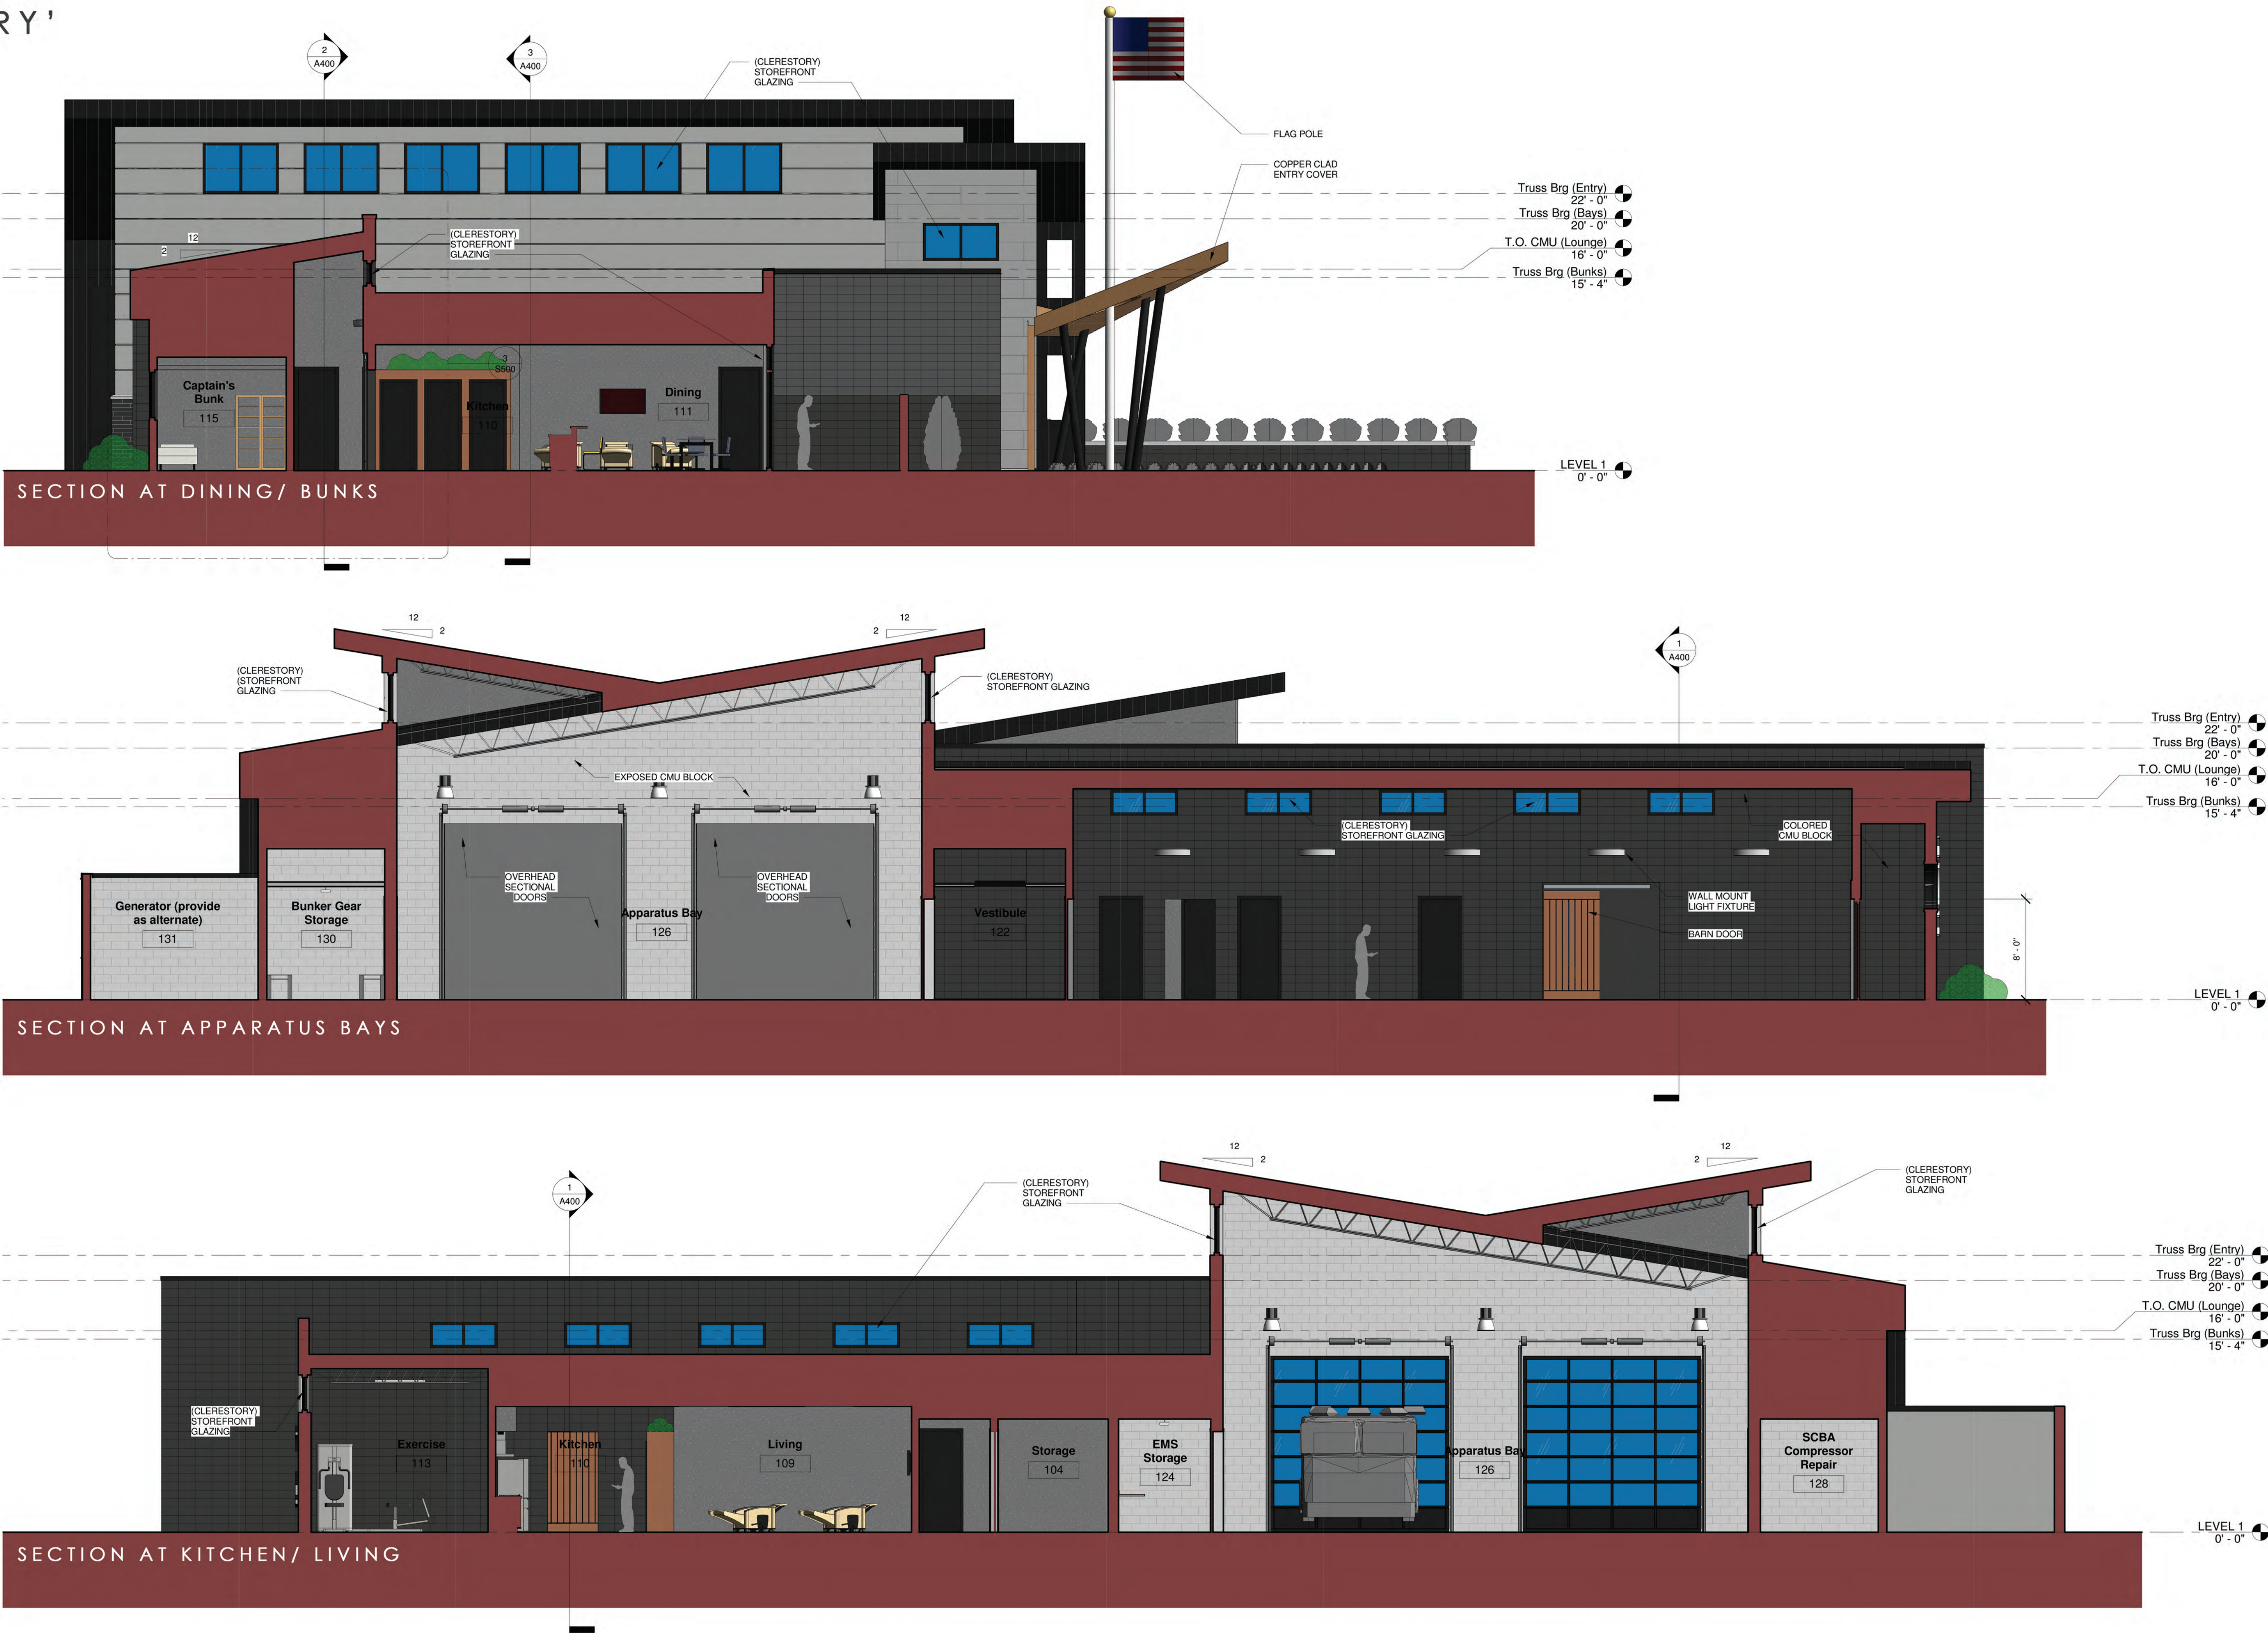

SECTIONS



THE CITY OF
**NEW PORT
RICHEY**
FLORIDA

NEW PORT RICHEY FIRE STATION NO.2

5220 GRAND BOULEVARD
NEW PORT RICHEY, FL



11.04.20

THE 'CLERESTORY'



VIEW LOOKING SOUTHEAST

RENDERINGS



THE CITY OF
**NEW PORT
RICHEY**
FLORIDA

NEW PORT RICHEY
FIRE STATION NO.2

5220 GRAND BOULEVARD
NEW PORT RICHEY, FL



11.04.20



VIEW LOOKING EAST

RENDERINGS




THE CITY OF
**NEW PORT
RICHEY**
FLORIDA

NEW PORT RICHEY
FIRE STATION NO.2

5220 GRAND BOULEVARD
NEW PORT RICHEY, FL

11.04.20

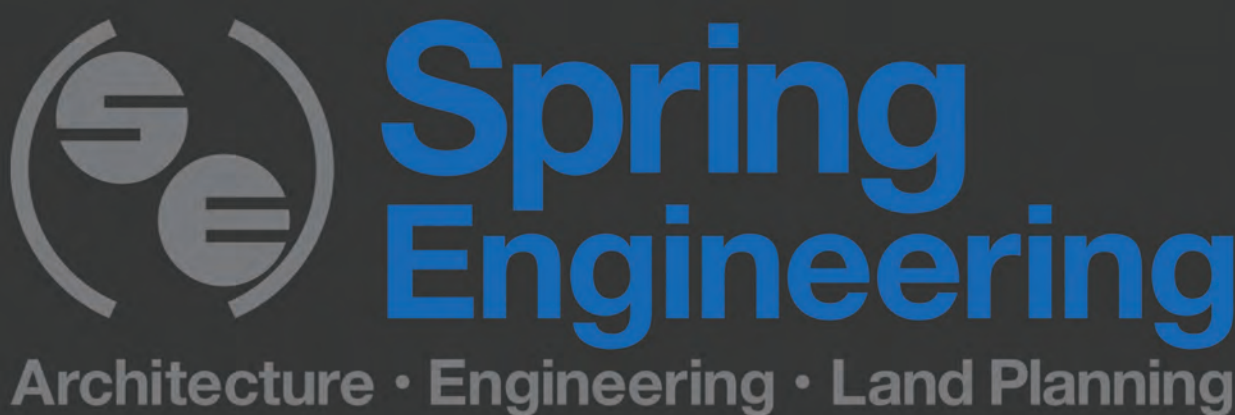

THE 'CLERESTORY'



VIEW LOOKING NORTH

RENDERINGS



THE CITY OF
**NEW PORT
RICHEY**
FLORIDA

NEW PORT RICHEY FIRE STATION NO.2

5220 GRAND BOULEVARD
NEW PORT RICHEY, FL

11.04.20

